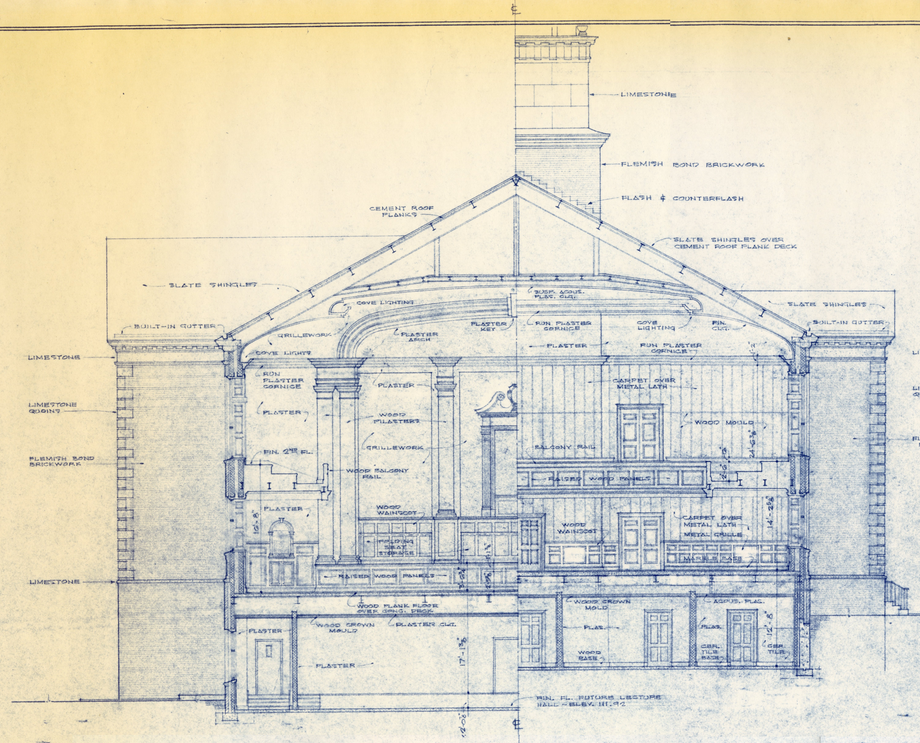

• LOOKING TOWARD STAGE - CHANCEL •

• CROSS SECTION "A" "A" •
SCALE

• LOOKING TOWARD TOWER - VESTIBULE •

• CROSS SECTION "B" "B" •
1/8" = 1' - 0"

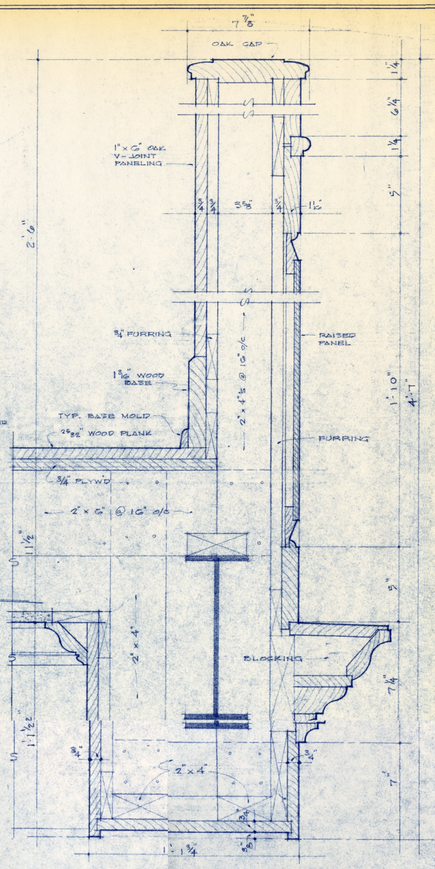

• BALCONY RAIL DETAIL •
SCALE 3" = 1'-0"

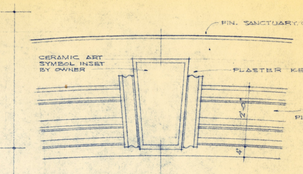

• ELEVATION OF PLASTER KEY •
SCALE 2" = 1'-0"

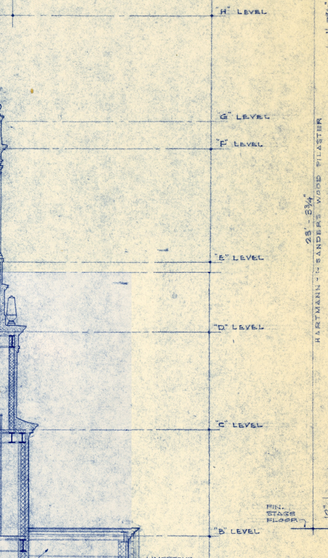

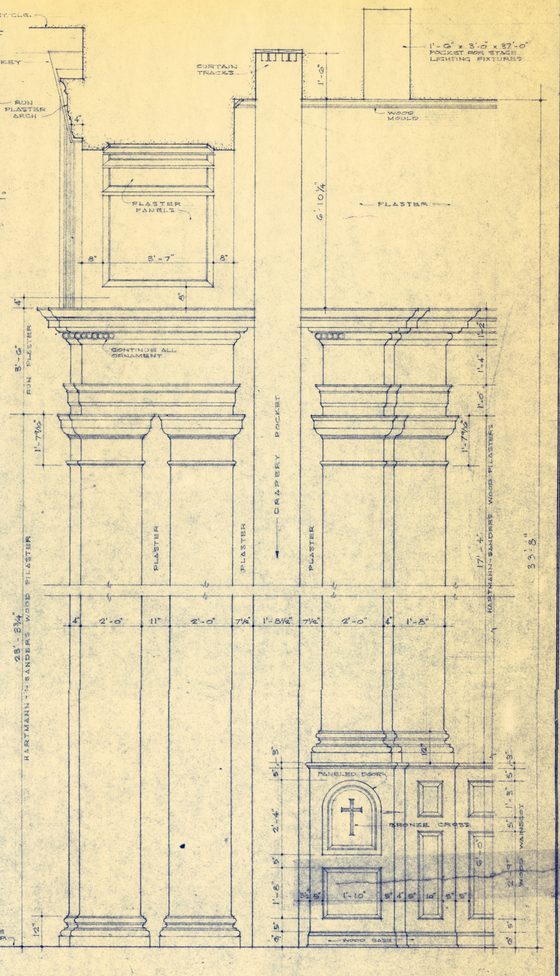

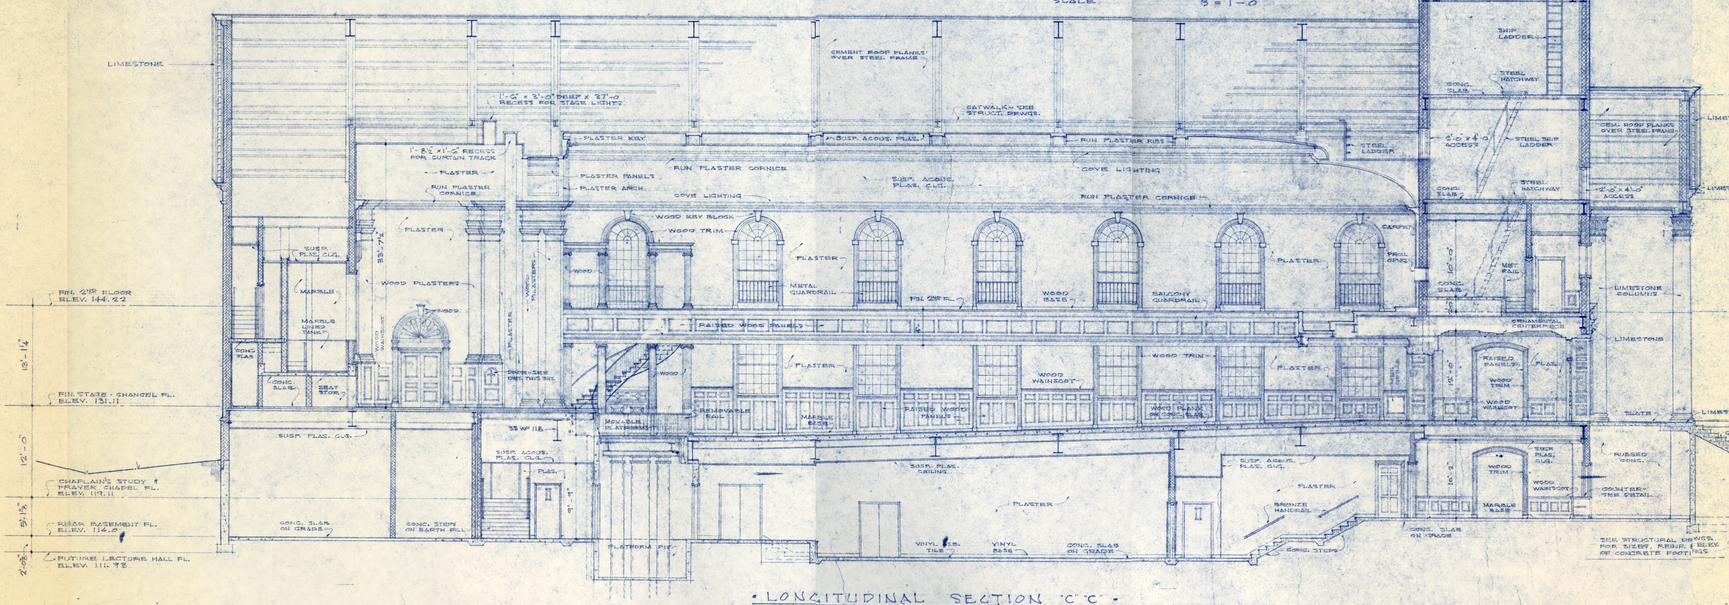

• LONGITUDINAL SECTION "C" "C" •
SCALE 1/8" = 1'-0"

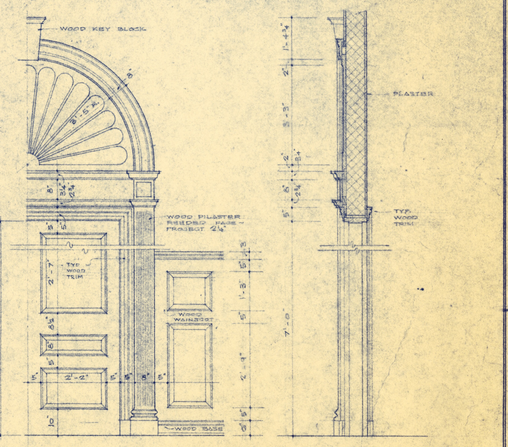

• ELEVATION • • SECTION •

• DETAILS OF DOORWAY BETWEEN STAGE & STATE VESTIBULE •
SCALE 1/2" = 1'-0"

• CHAPEL • FOR MILLIGAN COLLEGE •	DRAWN W.P.M.	DATE 11/30/62
MILLIGAN COLLEGE — TENNESSEE	CHECKED E.L.R.	REVISED
GODWIN & RAWLS ARCHITECTS, A.I.A.	COMM. No. 6301	SHEET No. A-7 OF 17
HOME FEDERAL BUILDING — JOHNSON CITY, TENNESSEE		